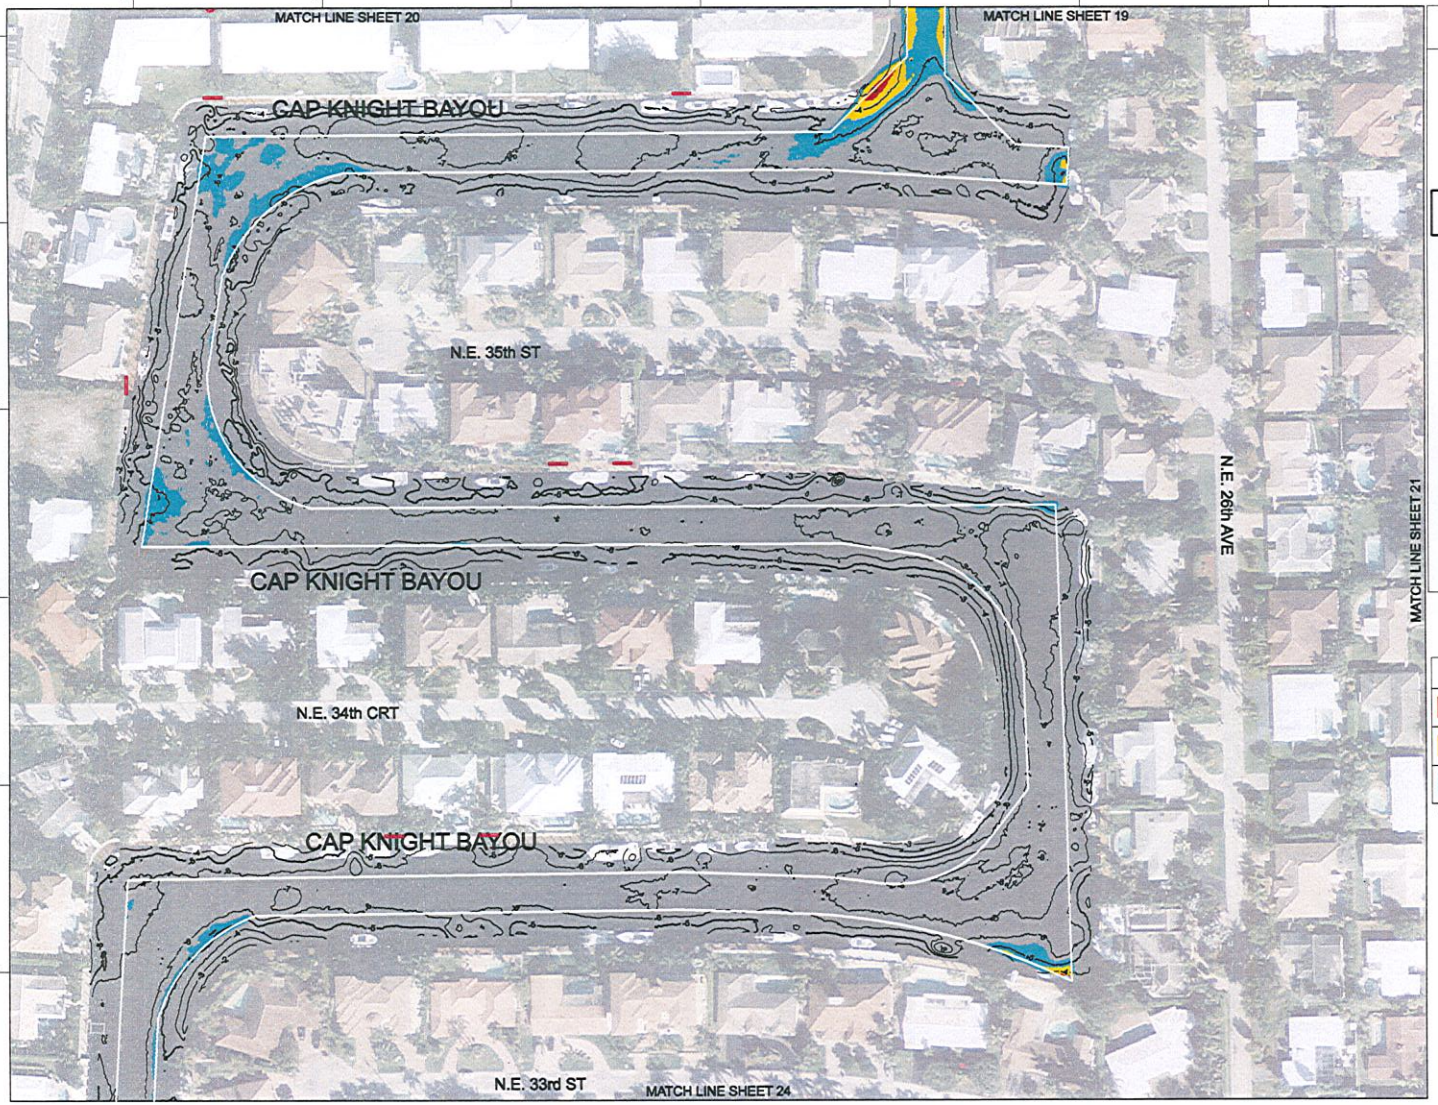

CONTOURS ARE IN FEET RELATIVE TO MEAN LOW WATER

SHEET INDEX

							2			
				5	4	3				
				8	7	6				
12	11	10	9							
				14		13				
				17	16	15				
				20	19	18				
					22	21				
				25	24	23				
				28	27	26				
					29					
					30					

LEGEND

	GREATER THAN 2 FEET SHALLOWER THAN DESIGN DEPTH (ELEVATION OF -5.5' MLW AND HIGHER)
	1 TO 2 FEET SHALLOWER THAN DESIGN DEPTH (ELEVATION OF -5.5' TO -4.5' MLW)
	0 TO 1 FOOT SHALLOWER THAN DESIGN DEPTH (ELEVATION OF -4.5' TO -5.5' MLW)

DESIGN DEPTH = -5.5' MLW

INDICATES OUTFALL STRUCTURE

N

60 30 0 60 120FT

SCALE: 1"=60'

THIS MAP IS INTENDED TO BE DISPLAYED AT A SCALE OF 1" = 60' OR SMALLER

Revisions

CITY OF LIGHTHOUSE POINT
HYDROGRAPHIC SURVEY OF WATERWAYS AND CANALS

LIGHTHOUSE POINT, BROWARD COUNTY, FLORIDA

PLAN

CITY OF LIGHTHOUSE POINT
2200 NE 38th Street
Lighthouse Point, Florida 33064

SEA DIVERSIFIED, INC.
Surveying and Engineering Applications
Tel: (561) 243-4820
Fax: (561) 243-4827
21 NW 2nd Street
Delray Beach, Florida 33444

SEA DIVERSIFIED

Date	04-2012
Drawn by	M.A.
Checked by	R.P.L.
Scale	As Shown
Sheet	22

SDI PN: 12-1895

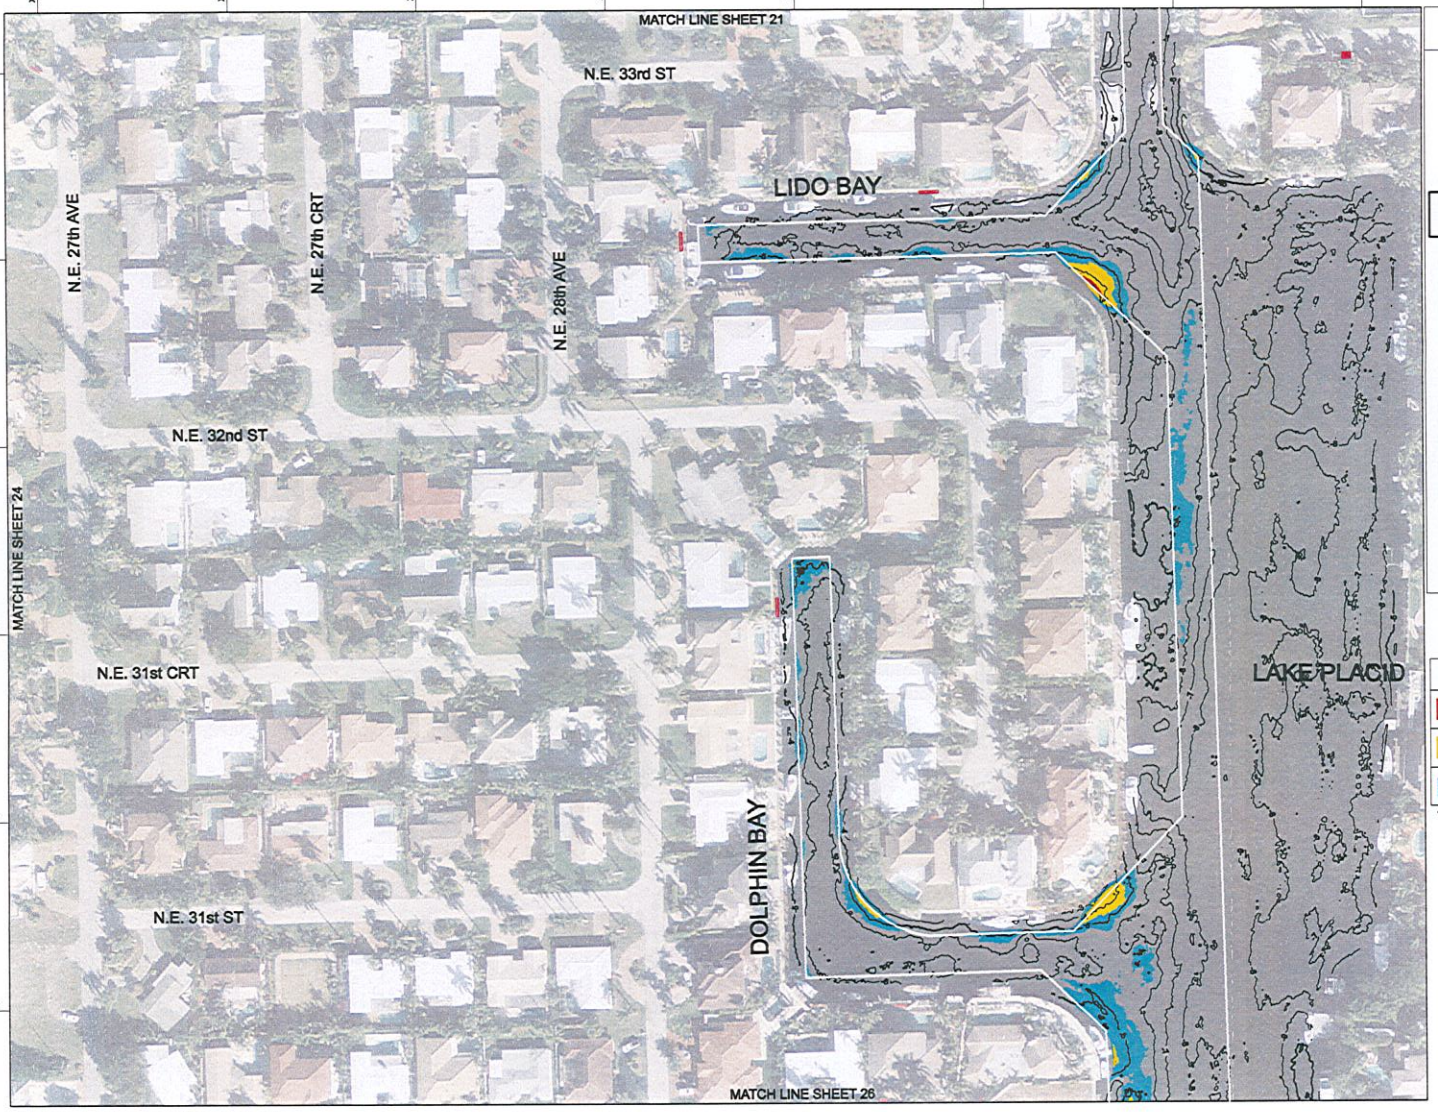

CONTOURS ARE IN FEET RELATIVE TO MEAN LOW WATER

SHEET INDEX

2
5 4 3
8 7 6
12 11 10 9
14 13
17 16 15
20 19 18
22 21
25 24 23
28 27 26
29
30

LEGEND

- GREATER THAN 2 FEET SHALLOWER THAN DESIGN DEPTH (ELEVATION OF -3.0' MLW AND HIGHER)
- 1 TO 2 FEET SHALLOWER THAN DESIGN DEPTH (ELEVATION OF -3.0' TO -4.0' MLW)
- 0 TO 1 FOOT SHALLOWER THAN DESIGN DEPTH (ELEVATION OF -4.0' TO -5.0' MLW)

DESIGN DEPTH = -5.0' MLW

INDICATES OUTFALL STRUCTURE

N

60 30 0 60 120FT

SCALE: 1"=60'

THIS MAP IS INTENDED TO BE DISPLAYED AT A SCALE OF 1" = 60' OR SMALLER

Revisions

No.	Date	Description

CITY OF LIGHTHOUSE POINT HYDROGRAPHIC SURVEY OF WATERWAYS AND CANALS

LIGHTHOUSE POINT, BROWARD COUNTY, FLORIDA

PLAN

CITY OF LIGHTHOUSE POINT
2200 NE 38th Street
Lighthouse Point, Florida 33064

Collections

Robert G. Ballou, P.E.A.
Florida Professional Surveyor
Florida Certification # 5154

Allen I. Eder, P.E.A., P.E.
Florida Professional Surveyor
Florida Certification # 5154

SEA DIVERSIFIED, INC.
Surveying and Engineering Applications
Tel: (561) 243-4820
Fax: (561) 243-4827
21 NW 2nd Street
Delray Beach, Florida 33444

SEA DIVERSIFIED

Date:	04-2012
Drawn by:	M.A.
Checked by:	R.B.A.
Scale:	As Shown
Sheet:	23

SDI PN: 12-1895

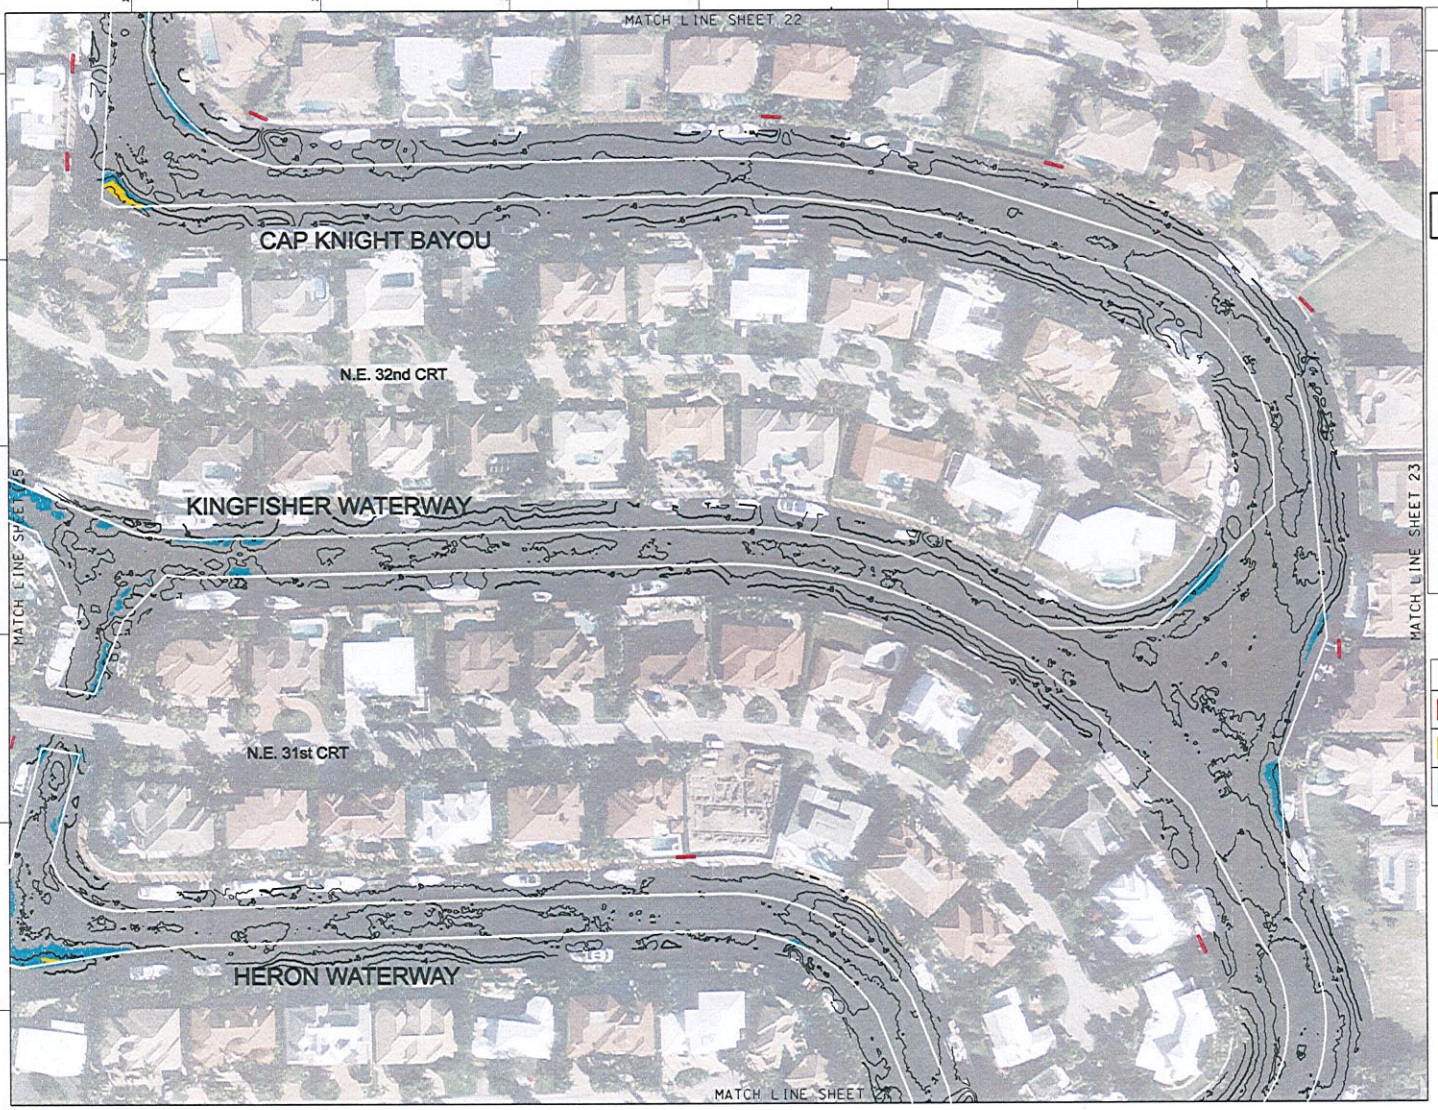

CONTOURS ARE IN FEET RELATIVE TO MEAN LOW WATER

SHEET INDEX

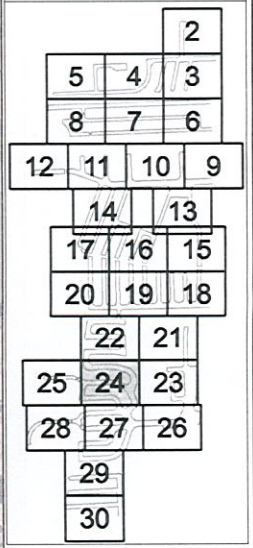

LEGEND

- GREATER THAN 2 FEET SHALLOWER THAN DESIGN DEPTH (ELEVATION OF -3.0' MLW AND HIGHER)
- 1 TO 2 FEET SHALLOWER THAN DESIGN DEPTH (ELEVATION OF -3.0' TO -4.0' MLW)
- 0 TO 1 FOOT SHALLOWER THAN DESIGN DEPTH (ELEVATION OF -4.0' TO -5.0' MLW)

DESIGN DEPTH = -5.0' MLW

INDICATES OUTFALL STRUCTURE

N

60 30 0 60 120FT

SCALE: 1"=60'

THIS MAP IS INTENDED TO BE DISPLAYED AT A SCALE OF 1" = 60' OR SMALLER

Revisions

CITY OF LIGHTHOUSE POINT
HYDROGRAPHIC SURVEY OF WATERWAYS AND CANALS

LIGHTHOUSE POINT, BROWARD COUNTY, FLORIDA

PLAN

CITY OF LIGHTHOUSE POINT
2200 NE 36th Street
Lighthouse Point, Florida 33064

SEA DIVERSIFIED, INC.
Surveying and Engineering Applications
Tel: (561) 243-4820
Fax: (561) 243-4827
21 NW 2nd Street
Delray Beach, Florida 33444

SEA DIVERSIFIED

Date:	04-2012
Drawn by:	M.A.
Checked by:	K.S.
Scale:	As Shown

Sheet: 24

SDI PN: 12-1895

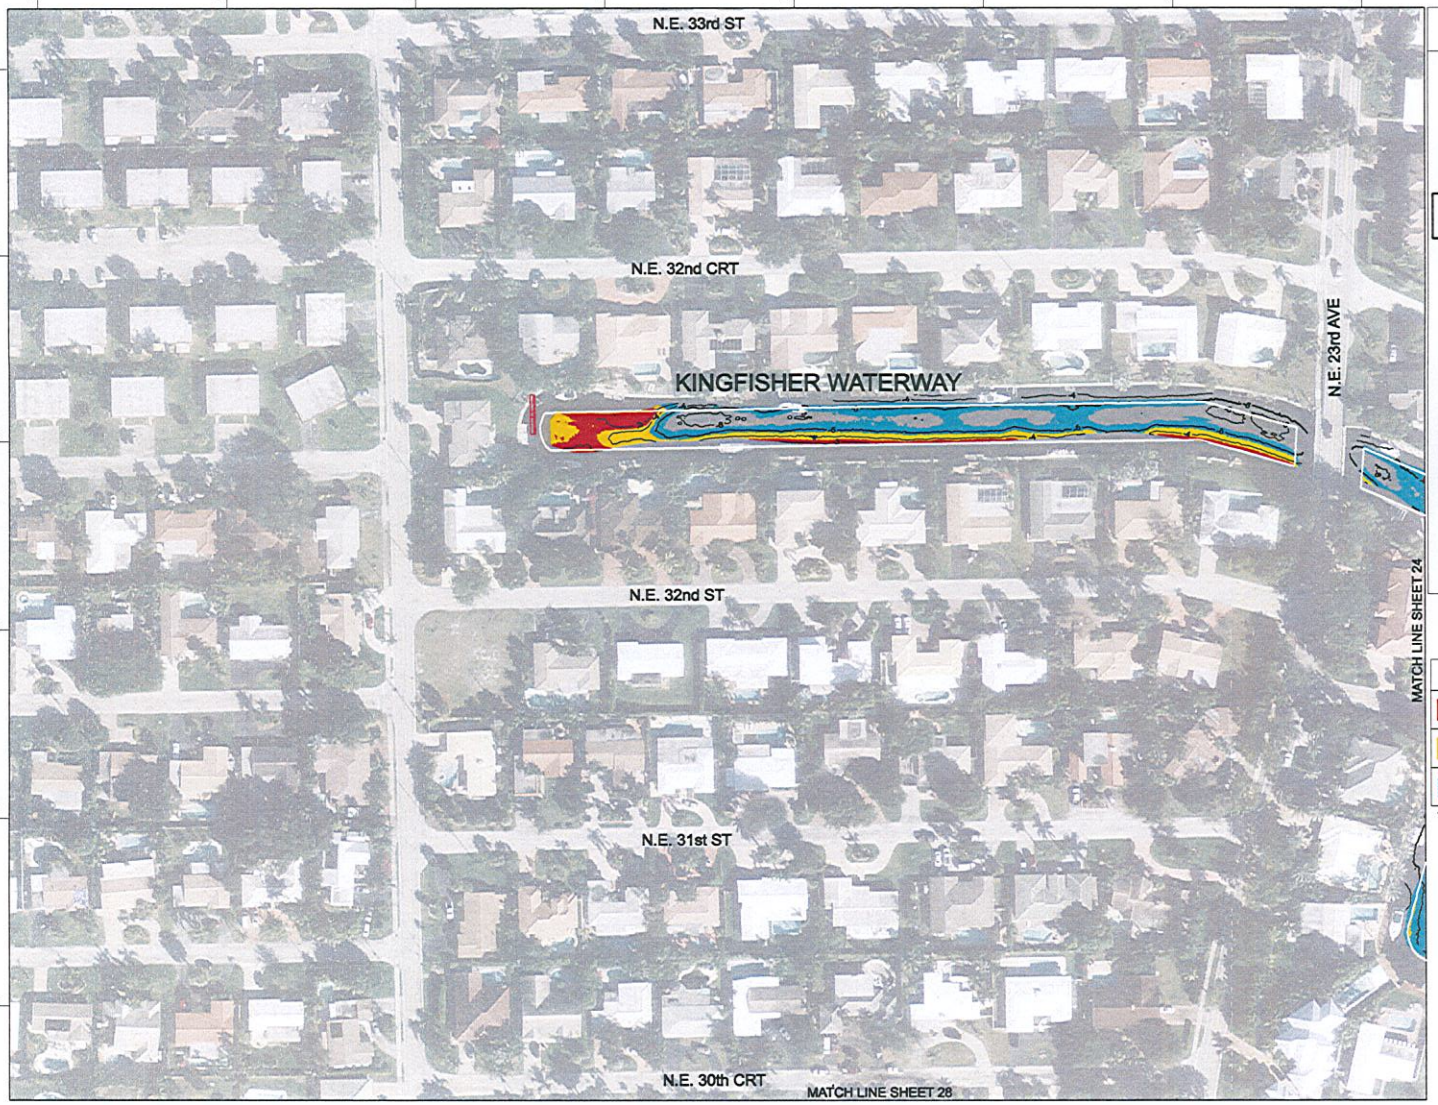

CONTOURS ARE IN FEET RELATIVE TO MEAN LOW WATER

SHEET INDEX

								2
			5	4	3			
			8	7	6			
12	11	10	9					
			14		13			
			17	16	15			
			20	19	18			
				22	21			
		25	24	23				
		28	27	26				
			29					
			30					

LEGEND

- GREATER THAN 2 FEET SHALLOWER THAN DESIGN DEPTH (ELEVATION OF -5.0' MLW AND HIGHER)
- 1 TO 2 FEET SHALLOWER THAN DESIGN DEPTH (ELEVATION OF -3.0' TO -4.0' MLW)
- 0 TO 1 FOOT SHALLOWER THAN DESIGN DEPTH (ELEVATION OF -4.0' TO -5.0' MLW)

DESIGN DEPTH = -5.0' MLW

INDICATES OUTFALL STRUCTURE

N

60 30 0 60 120FT

SCALE: 1"=60'

THIS MAP IS INTENDED TO BE DISPLAYED AT A SCALE OF 1" = 60' OR SMALLER

Revisions

CITY OF LIGHTHOUSE POINT
HYDROGRAPHIC SURVEY OF WATERWAYS AND CANALS

Lighthouse Point, Broward County, Florida

PLAN

CITY OF LIGHTHOUSE POINT
2200 NE 38th Street
Lighthouse Point, Florida 33064

SEA DIVERSIFIED, INC.
Surveying and Engineering Applications
Tel: (561) 243-4820
Fax: (561) 243-4807
21 NW 2nd Street
Delray Beach, Florida 33444

SEA DIVERSIFIED

Date: 04-09-12
Drawn by: M.A.
Checked by: K.C.L.A.
Scale: As Shown
Sheet: 25

SDI PN: 12-1895

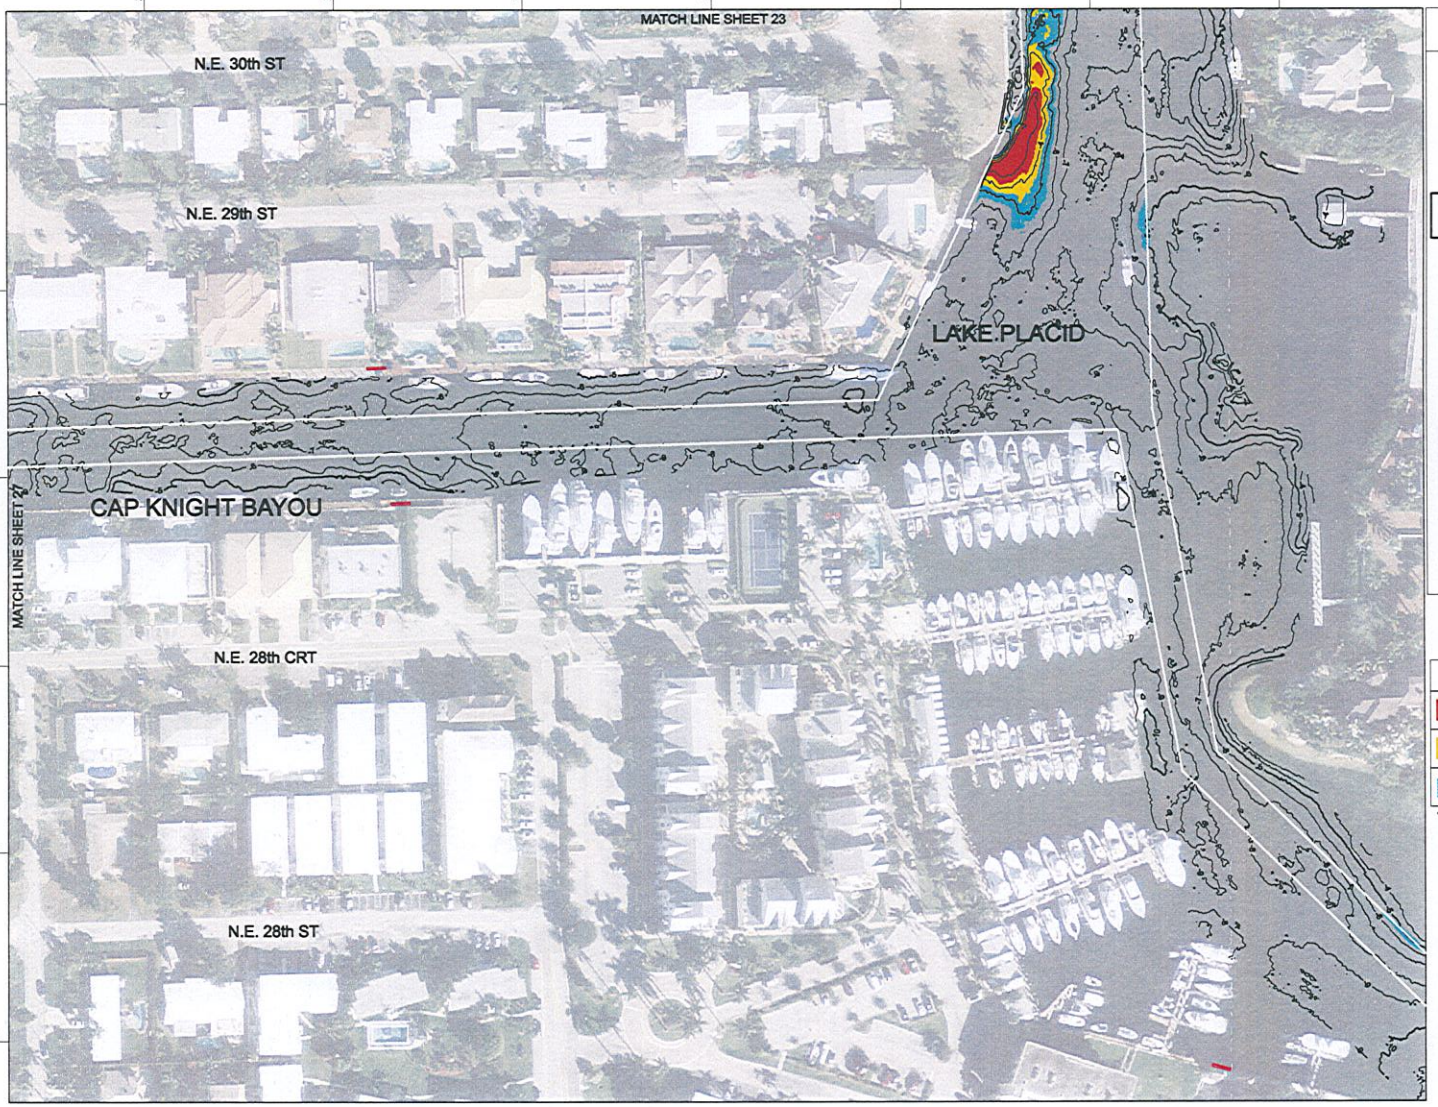

SHEET INDEX

		2
5	4	3
8	7	6
12	11	10	9
	14		13
17	16	15
20	19	18
	22	21
25	24	23
28	27	26
	29	
	30	

LEGEND

- GREATER THAN 2 FEET SHALLOWER THAN DESIGN DEPTH (ELEVATION OF -5.5' MLW AND HIGHER)
- 1 TO 2 FEET SHALLOWER THAN DESIGN DEPTH (ELEVATION OF -3.5' TO -4.5' MLW)
- 0 TO 1 FOOT SHALLOWER THAN DESIGN DEPTH (ELEVATION OF -4.5' TO -5.5' MLW)

DESIGN DEPTH = -5.5' MLW

INDICATES OUTFALL STRUCTURE

N

60 30 0 60 120FT

SCALE: 1"=60'

THIS MAP IS INTENDED TO BE DISPLAYED AT A SCALE OF 1" = 60' OR SMALLER

Revisions

CITY OF LIGHTHOUSE POINT HYDROGRAPHIC SURVEY OF WATERWAYS AND CANALS

LIGHTHOUSE POINT, BROWARD COUNTY, FLORIDA

PLAN

CITY OF LIGHTHOUSE POINT
2200 NE 38th Street
Lighthouse Point, Florida 33064

SEA DIVERSIFIED, INC.
Surveying and Engineering Applications
Tel: (561) 243-4820
Fax: (561) 243-4827
21 NW 2nd Street
Delray Beach, Florida 33444

SEA DIVERSIFIED

Date: 09-2012
Drawn by: M.R.
Checked by: A.D.L.
Scale: As Shown

Sheet: 26

SDI PN: 12-1895